# HAPPY VALLEY ROAD

## PIMA ROAD TO ALMA SCHOOL ROAD

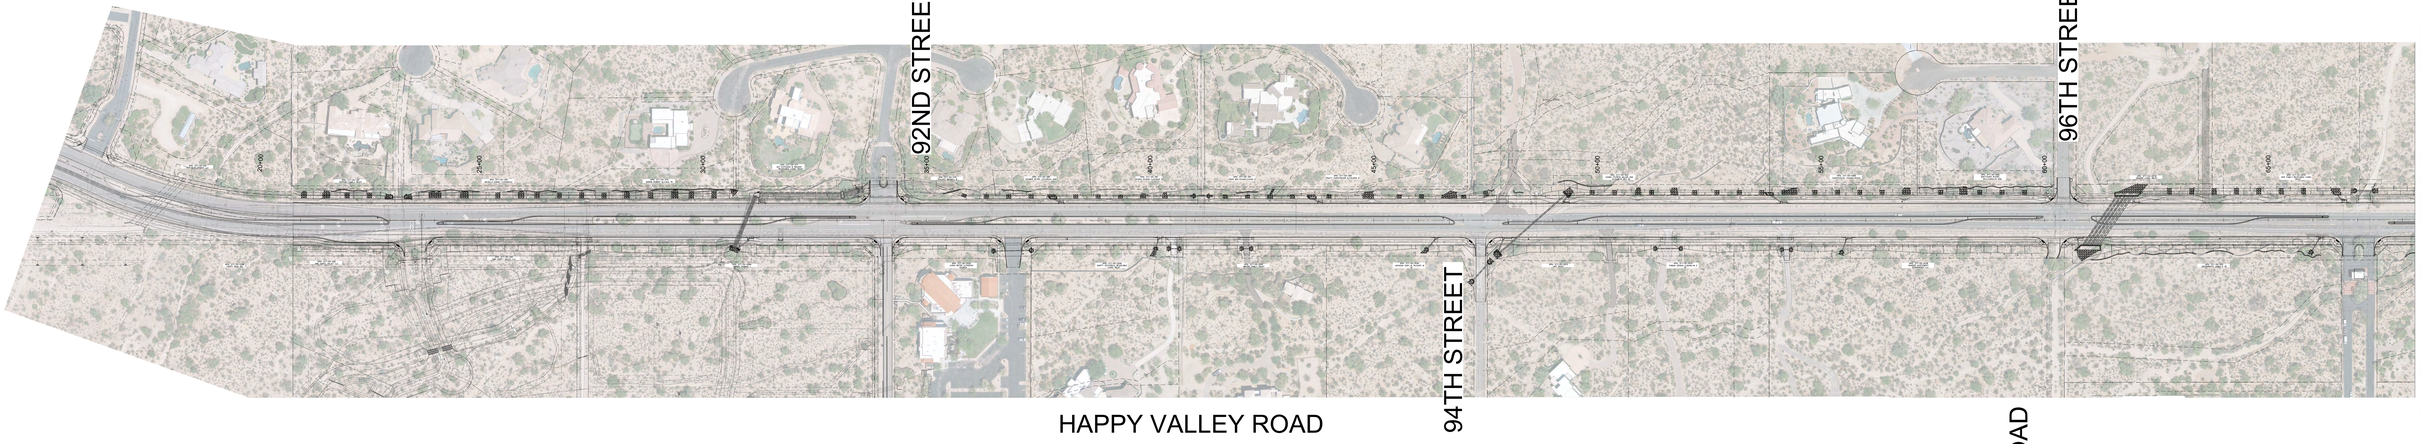


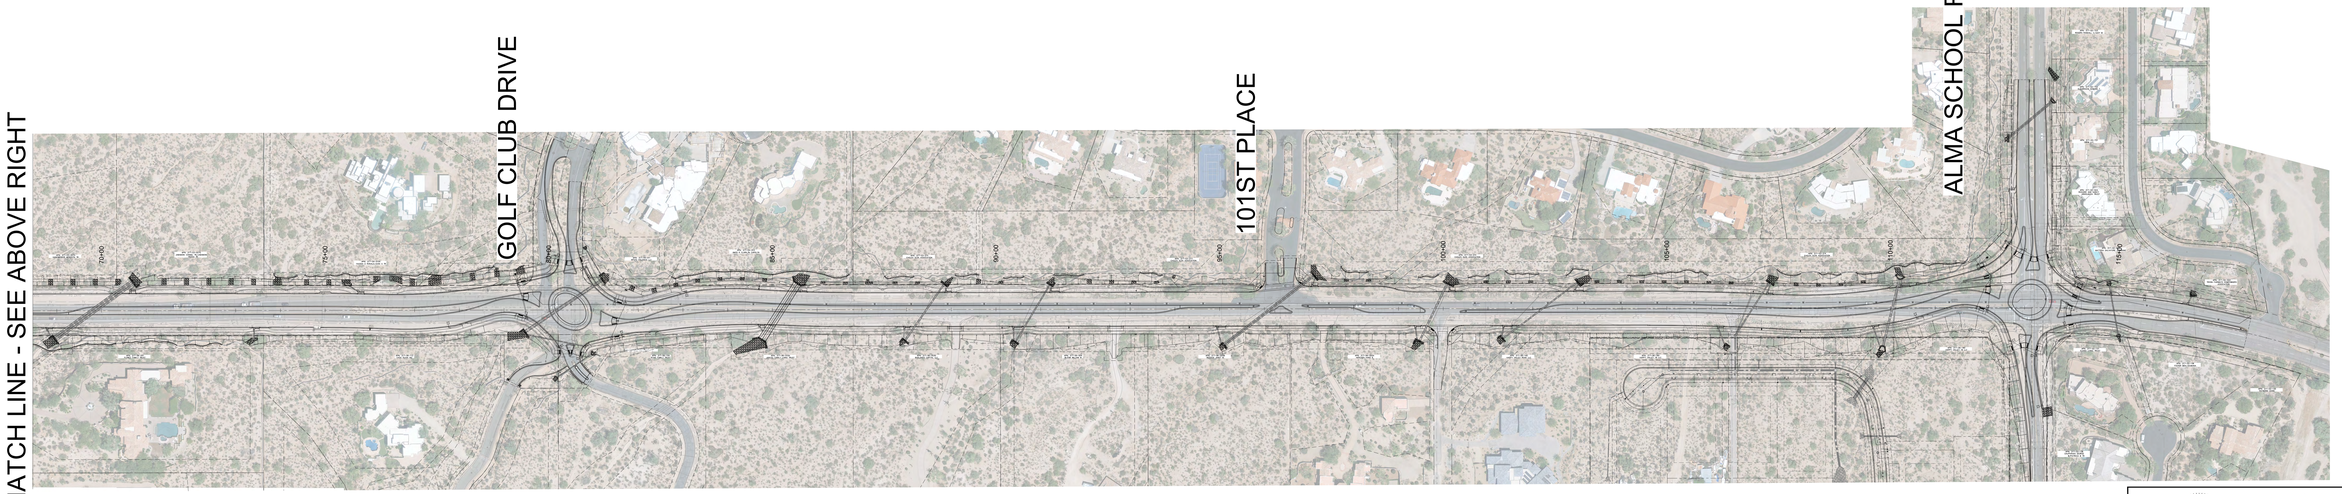


SCALE
1" = 80'

PUBLIC WORKS
CAPITAL PROJECT MANAGEMENT
7447 E. INDIAN SCHOOL RD.
SCOTTSDALE, ARIZONA 85251

SHEET TITLE
HAPPY VALLEY ROAD ROLL PLOT

PROJECT TITLE
HAPPY VALLEY ROAD
PIMA ROAD TO ALMA SCHOOL ROAD

REV. 08/30/21 | 36"x72"