HAPPY VALLEY ROAD

PIMA ROAD TO ALMA SCHOOL ROAD

RPA
RITOCH-POWELL & Associates

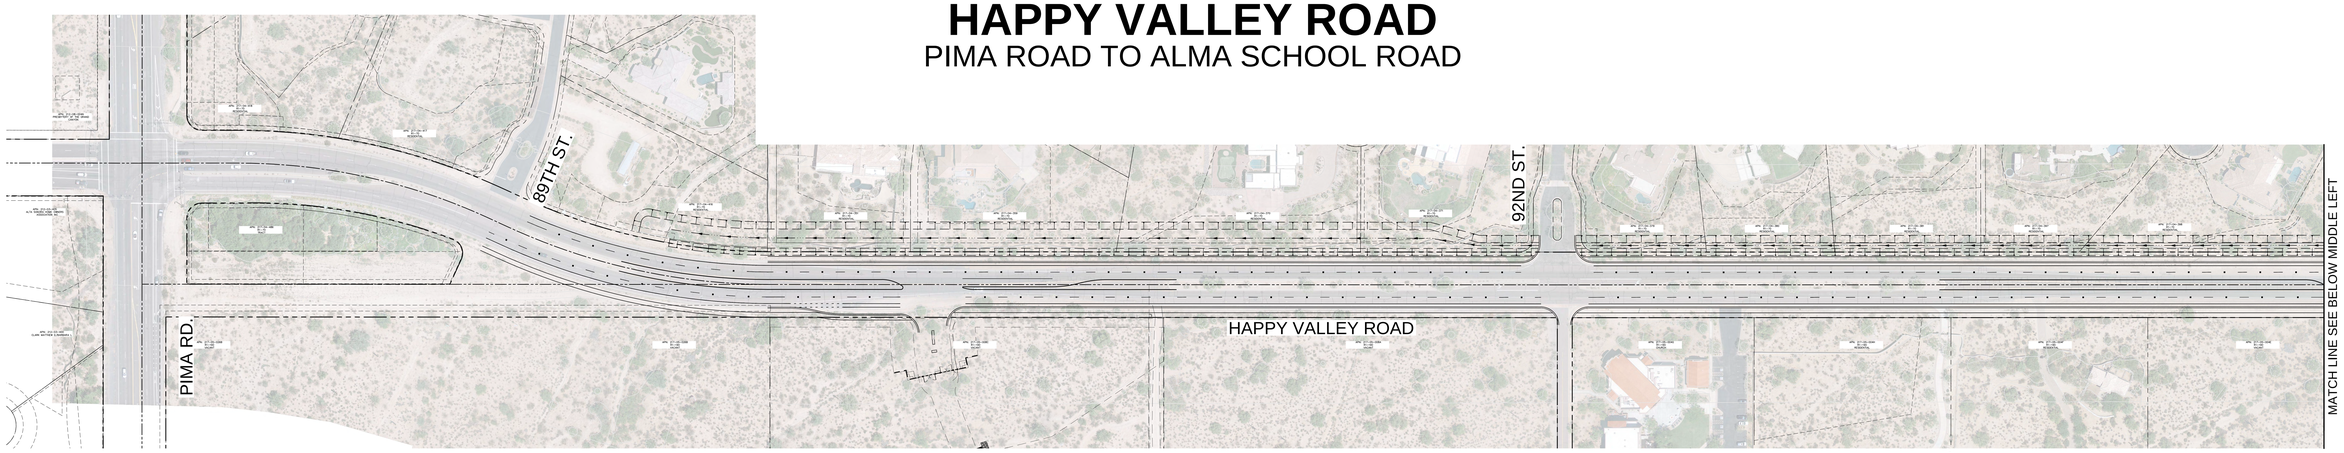

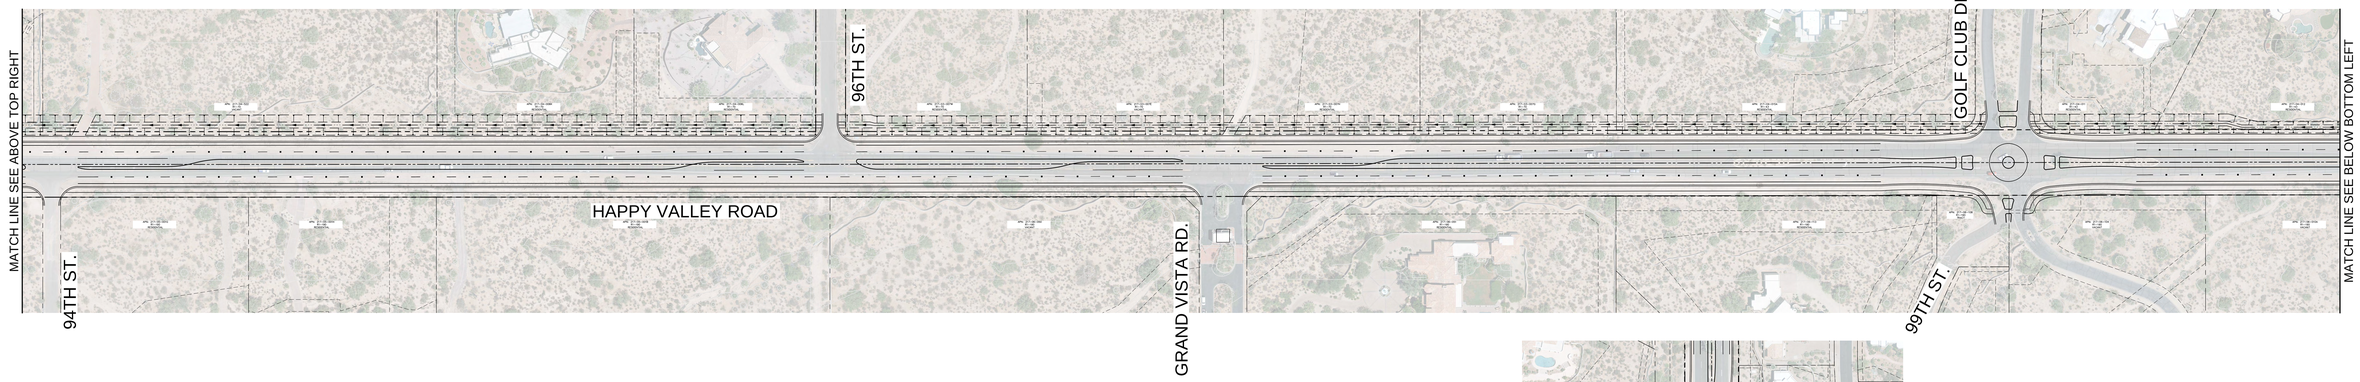

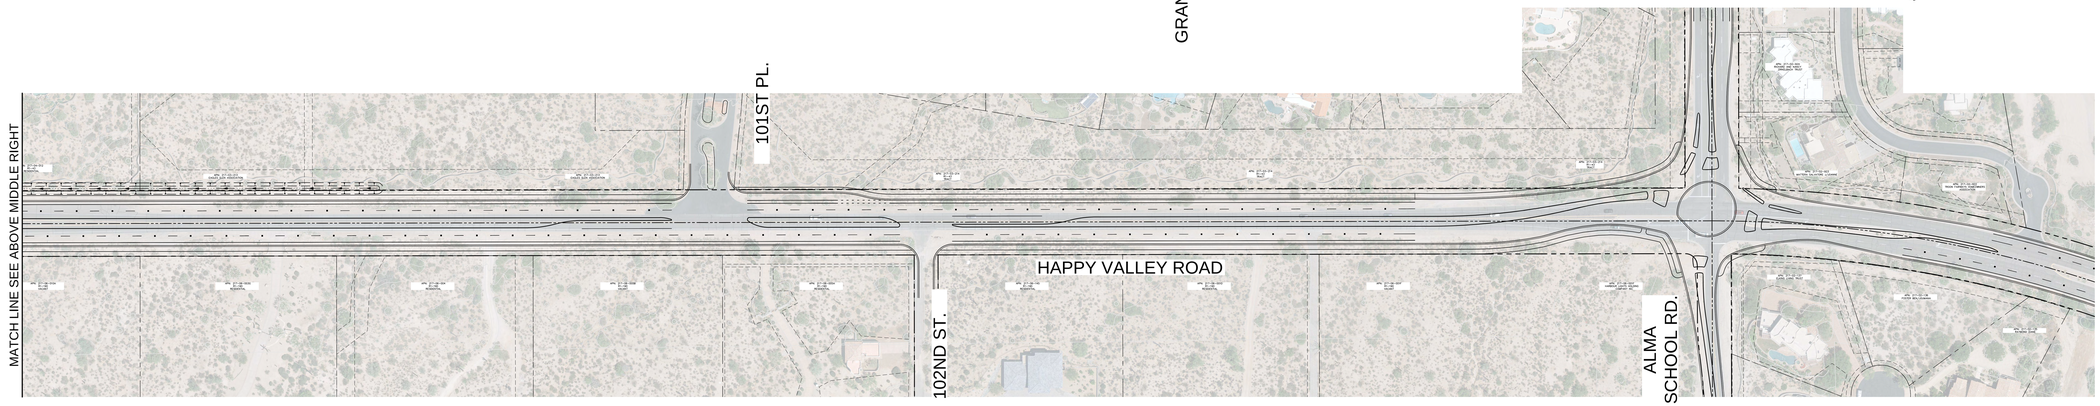

N

SCALE
1" = 60'

PUBLIC WORKS
CAPITAL PROJECT MANAGEMENT
7447 E. INDIAN SCHOOL RD.
SCOTTSDALE, ARIZONA 85251

SHEET TITLE: HAPPY VALLEY ROAD ROLL PLOT

PROJECT TITLE: HAPPY VALLEY ROAD
PIMA RD TO ALMA SCHOOL RD

REV. 9/27/18 | 36"x72"