HAPPY VALLEY ROAD

PIMA ROAD TO ALMA SCHOOL ROAD

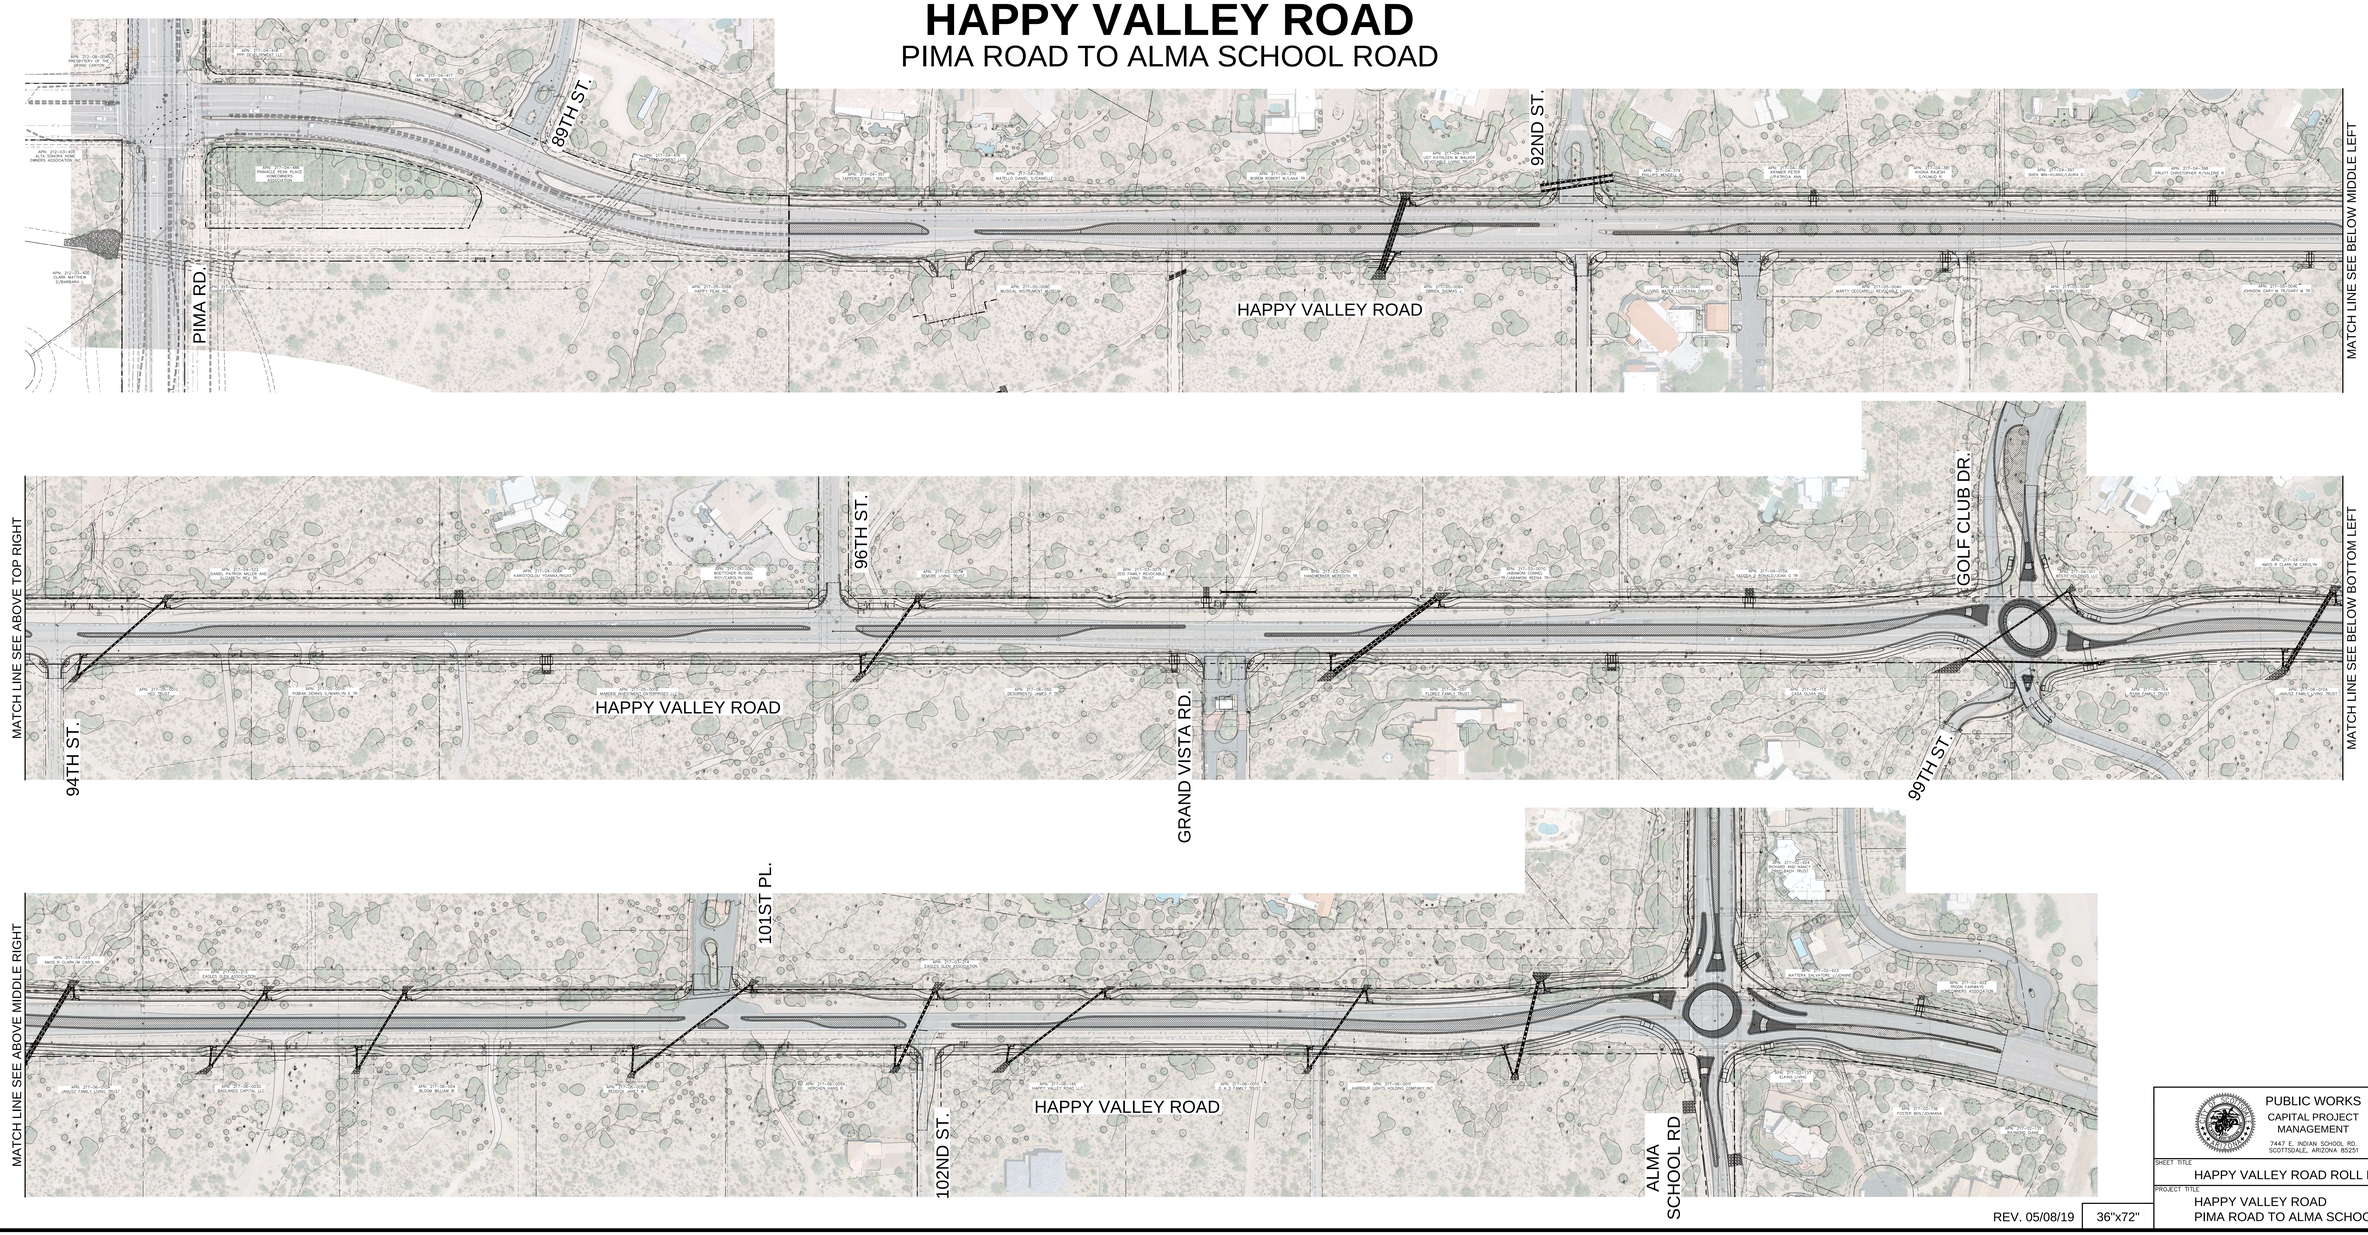

RPA
RITOCH-POWELL & Associates

PUBLIC WORKS
CAPITAL PROJECT MANAGEMENT
7447 E. INDIAN SCHOOL RD.
SCOTTSDALE, ARIZONA 85251

SHEET TITLE
HAPPY VALLEY ROAD ROLL PLOT

PROJECT TITLE
HAPPY VALLEY ROAD
PIMA ROAD TO ALMA SCHOOL ROAD

REV. 05/08/19 | 36"x72"