SCOTTSDALE ROAD

JOMAX ROAD TO DIXILETA DRIVE

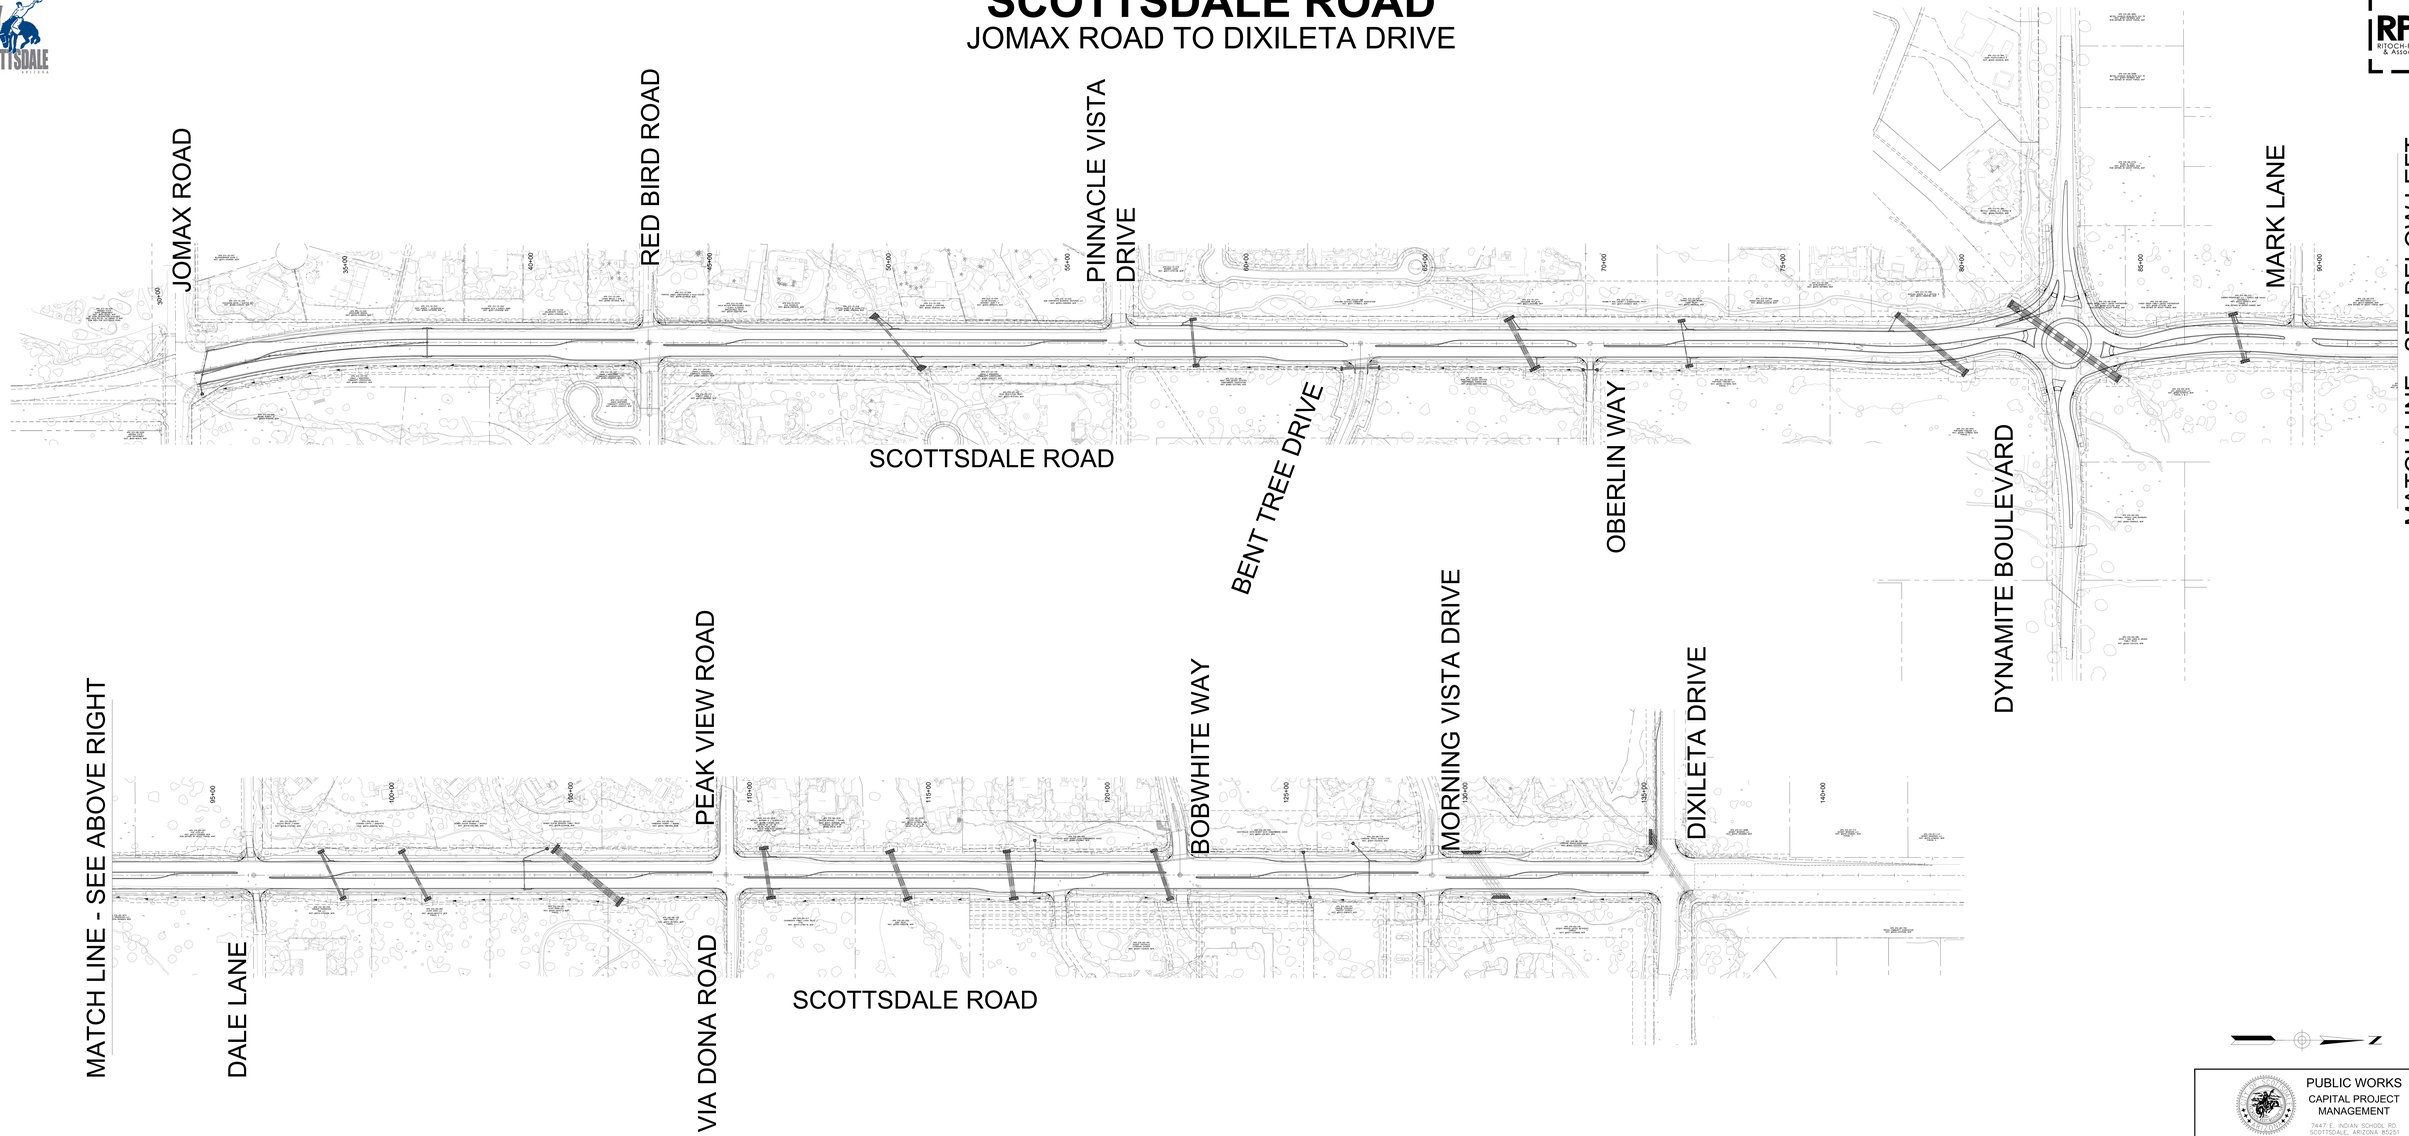

SCALE
1" = 100'

PUBLIC WORKS
CAPITAL PROJECT MANAGEMENT
7447 E. INDIAN SCHOOL RD.
SCOTTSDALE, ARIZONA 85251

SHEET TITLE
SCOTTSDALE ROAD - ROLL PLOT

PROJECT TITLE
SCOTTSDALE ROAD
JOMAX ROAD TO DIXILETA DRIVE

REV. 08/25/21 | 36"x72"