Kimley»Horn

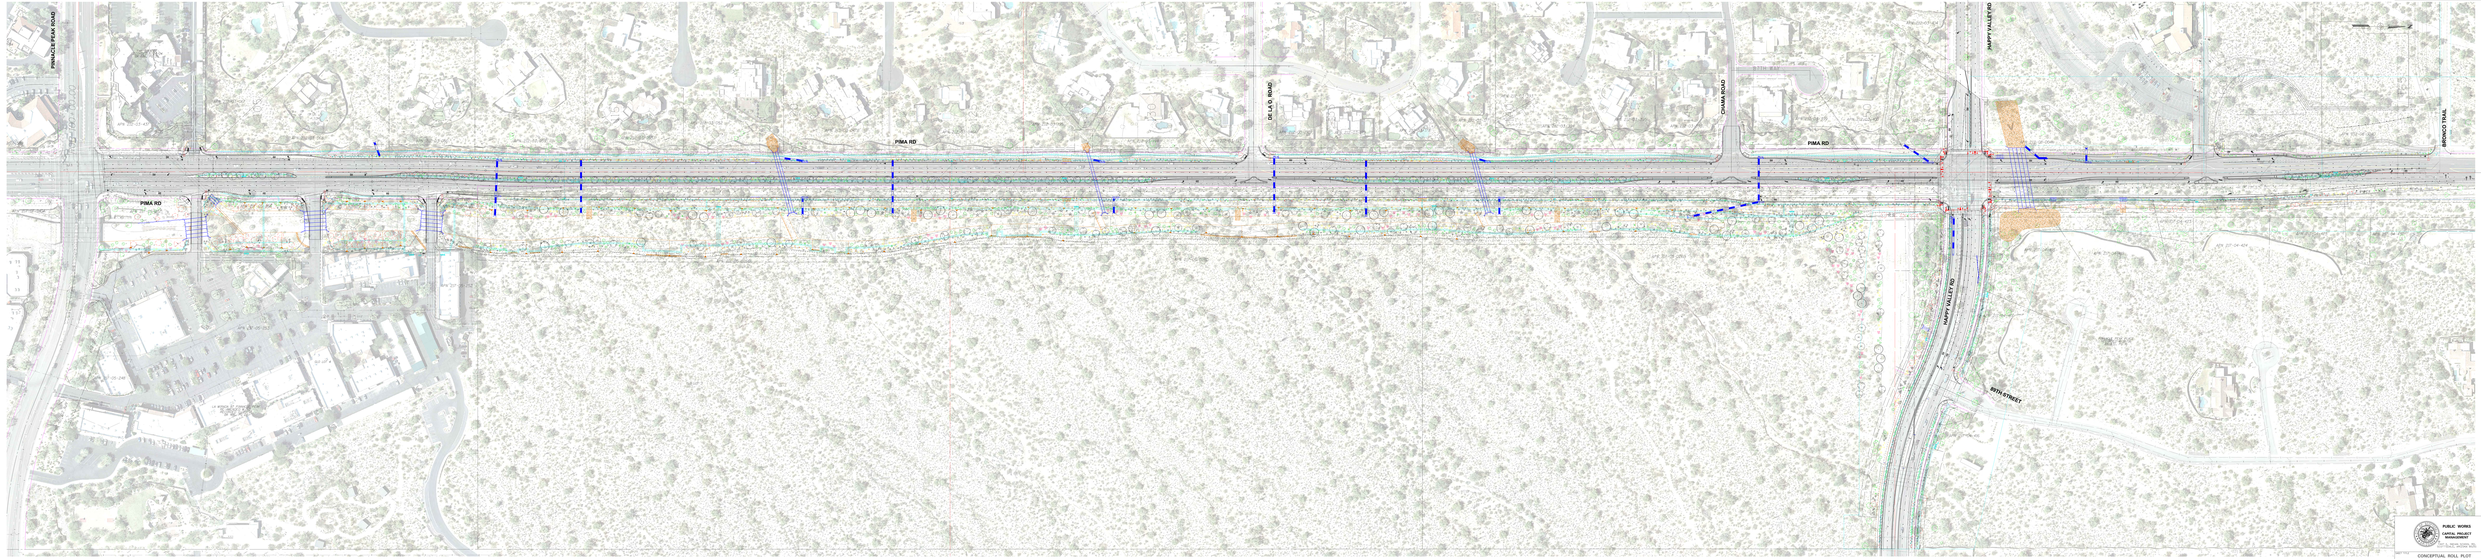

PUBLIC WORKS
CAPITAL PROJECT MANAGEMENT
CITY OF SCOTTSDALE
7447 E. INDIAN SCHOOL RD.
SCOTTSDALE, ARIZONA 85251

DRAWTITLE: CONCEPTUAL ROLL PLOT

PROJECTTITLE: PIMA ROAD
PINNACLE PEAK TO HAPPY VALLEY