Kimley»Horn

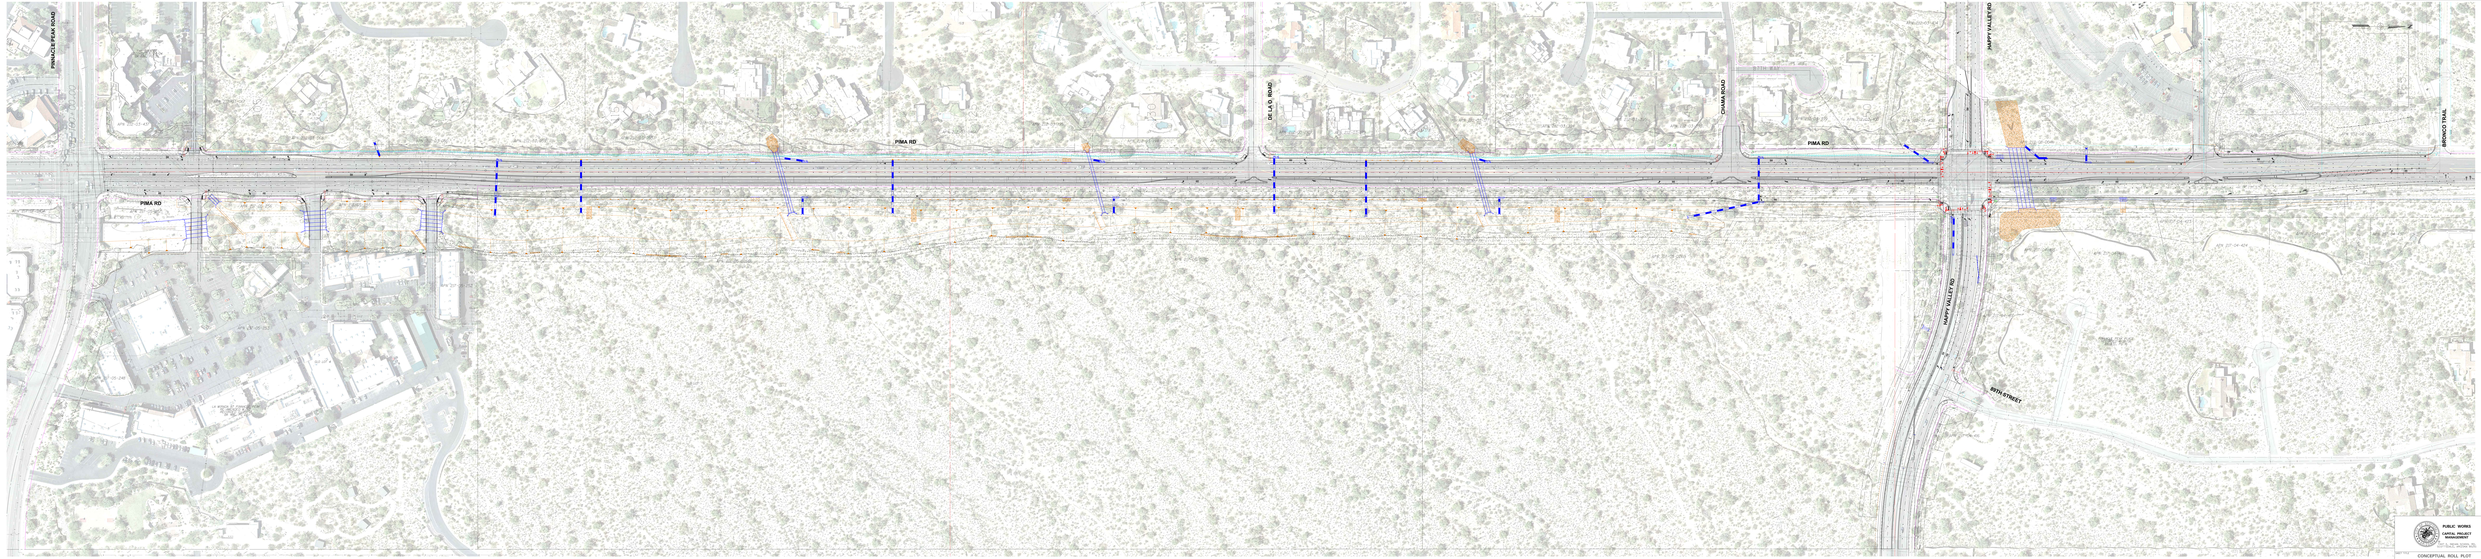

PUBLIC WORKS
CAPITAL PROJECT MANAGEMENT
CITY OF SCOTTSDALE
7447 E. INDIAN SCHOOL RD. SUITE 205
SCOTTSDALE, ARIZONA 85251

CONCEPTUAL ROLL PLOT

PIMA ROAD
PINNACLE PEAK TO HAPPY VALLEY